Construction of Sculpture in Arly Lake Circle and junction
in ward no 01, 02, 03 and 04 of Yelahanka Division

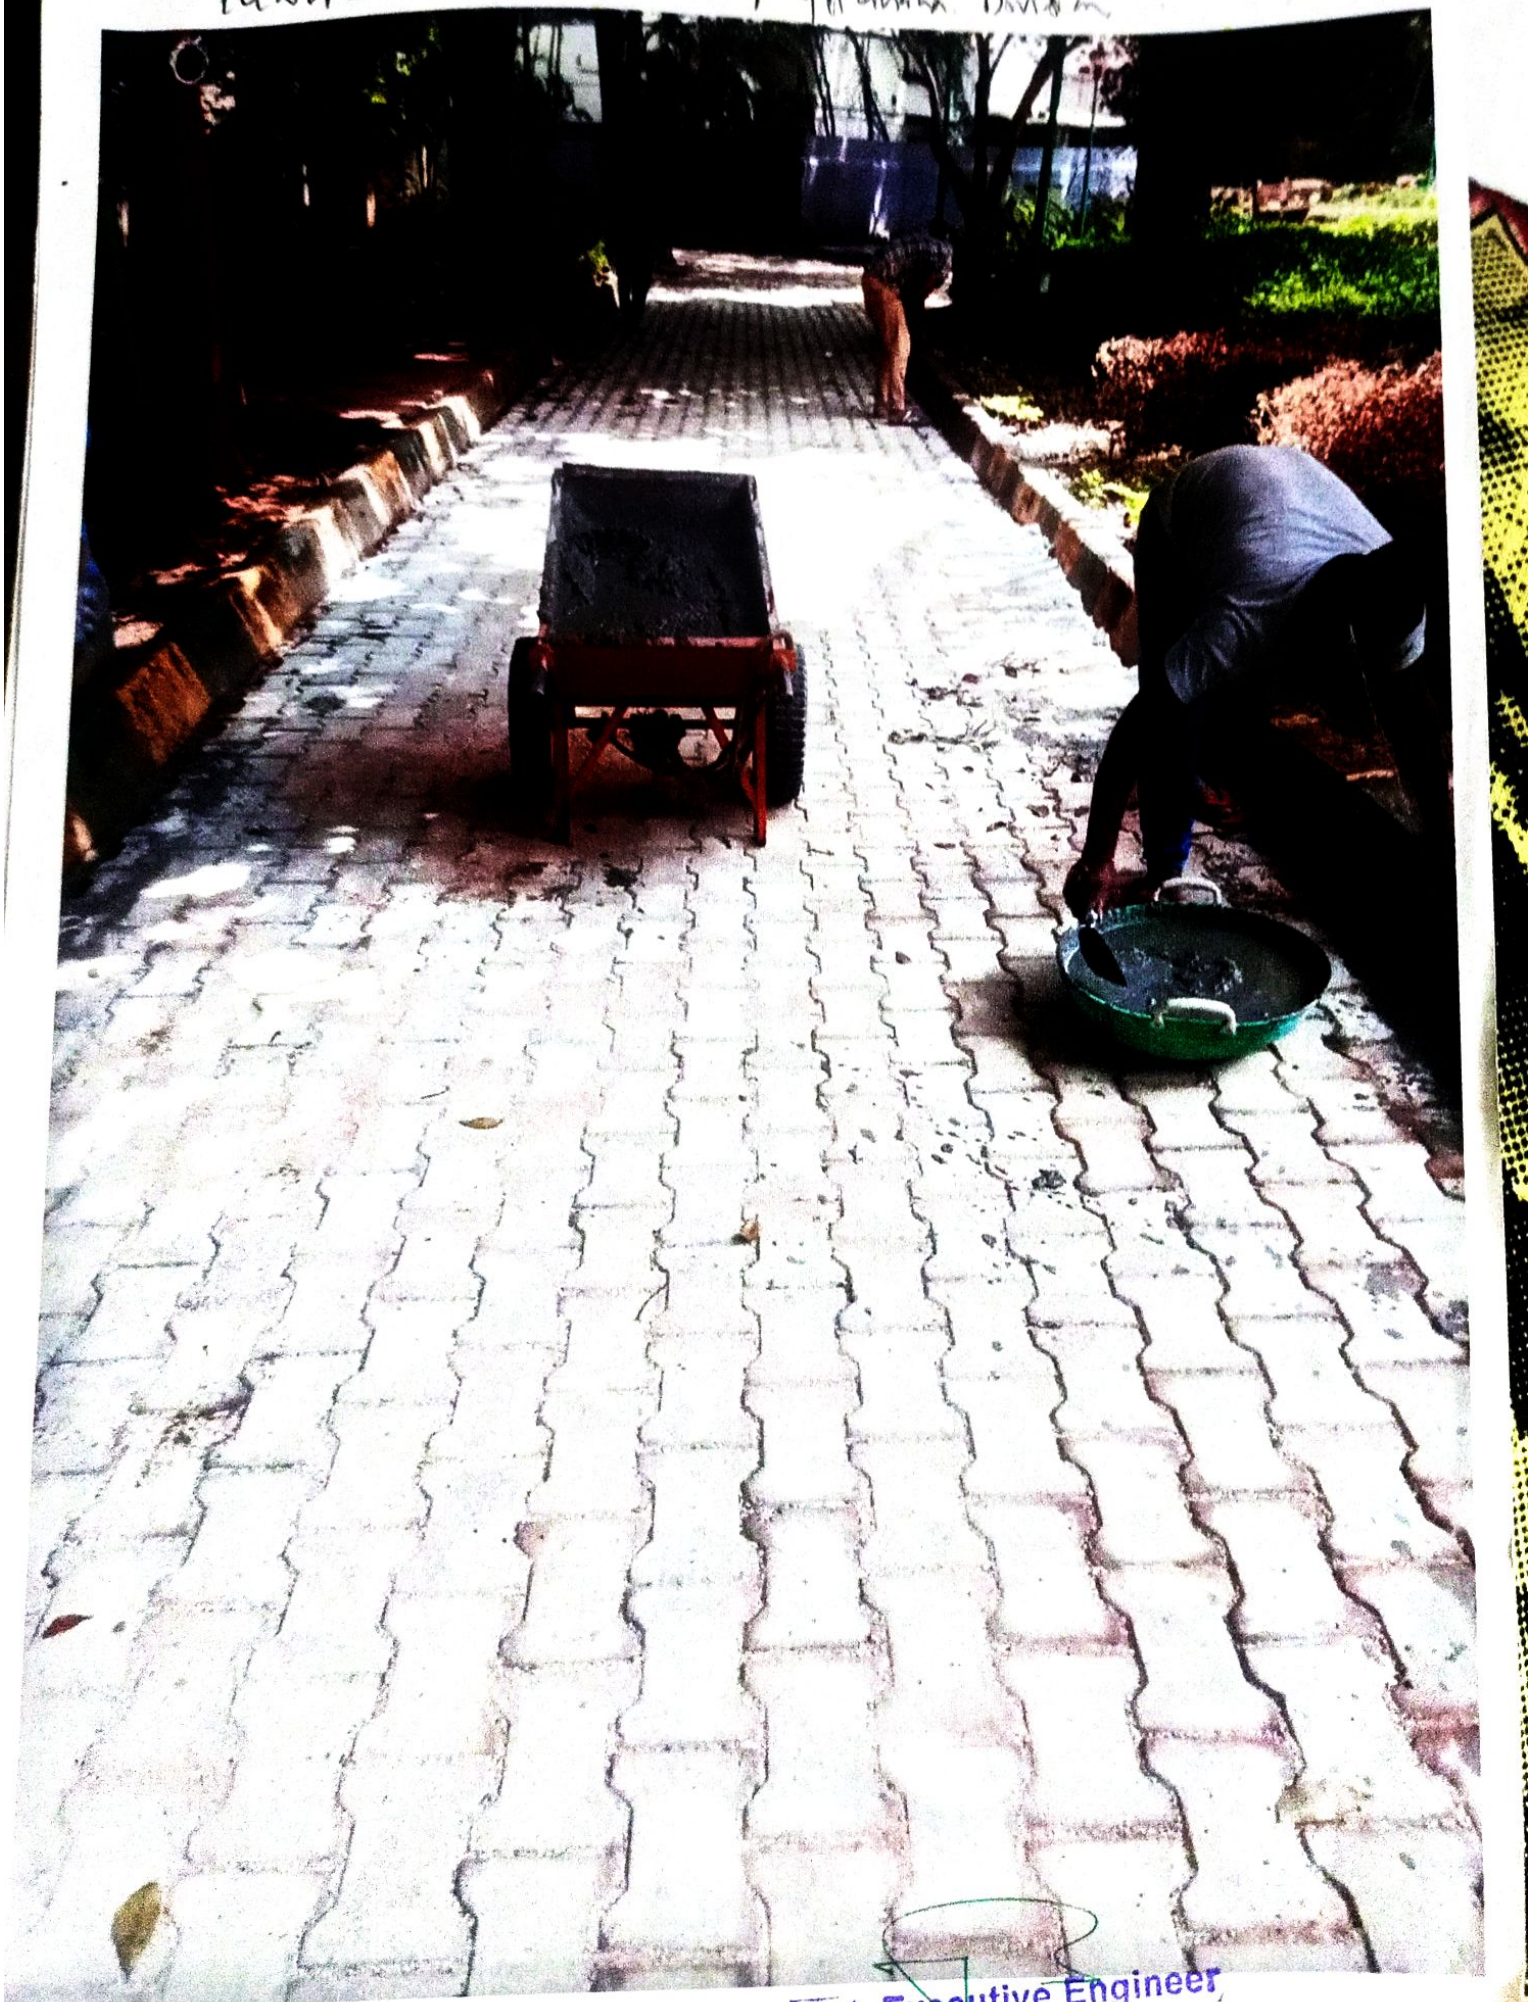

Asst. Executive Engineer,
Project Division
Yelahanka Zone

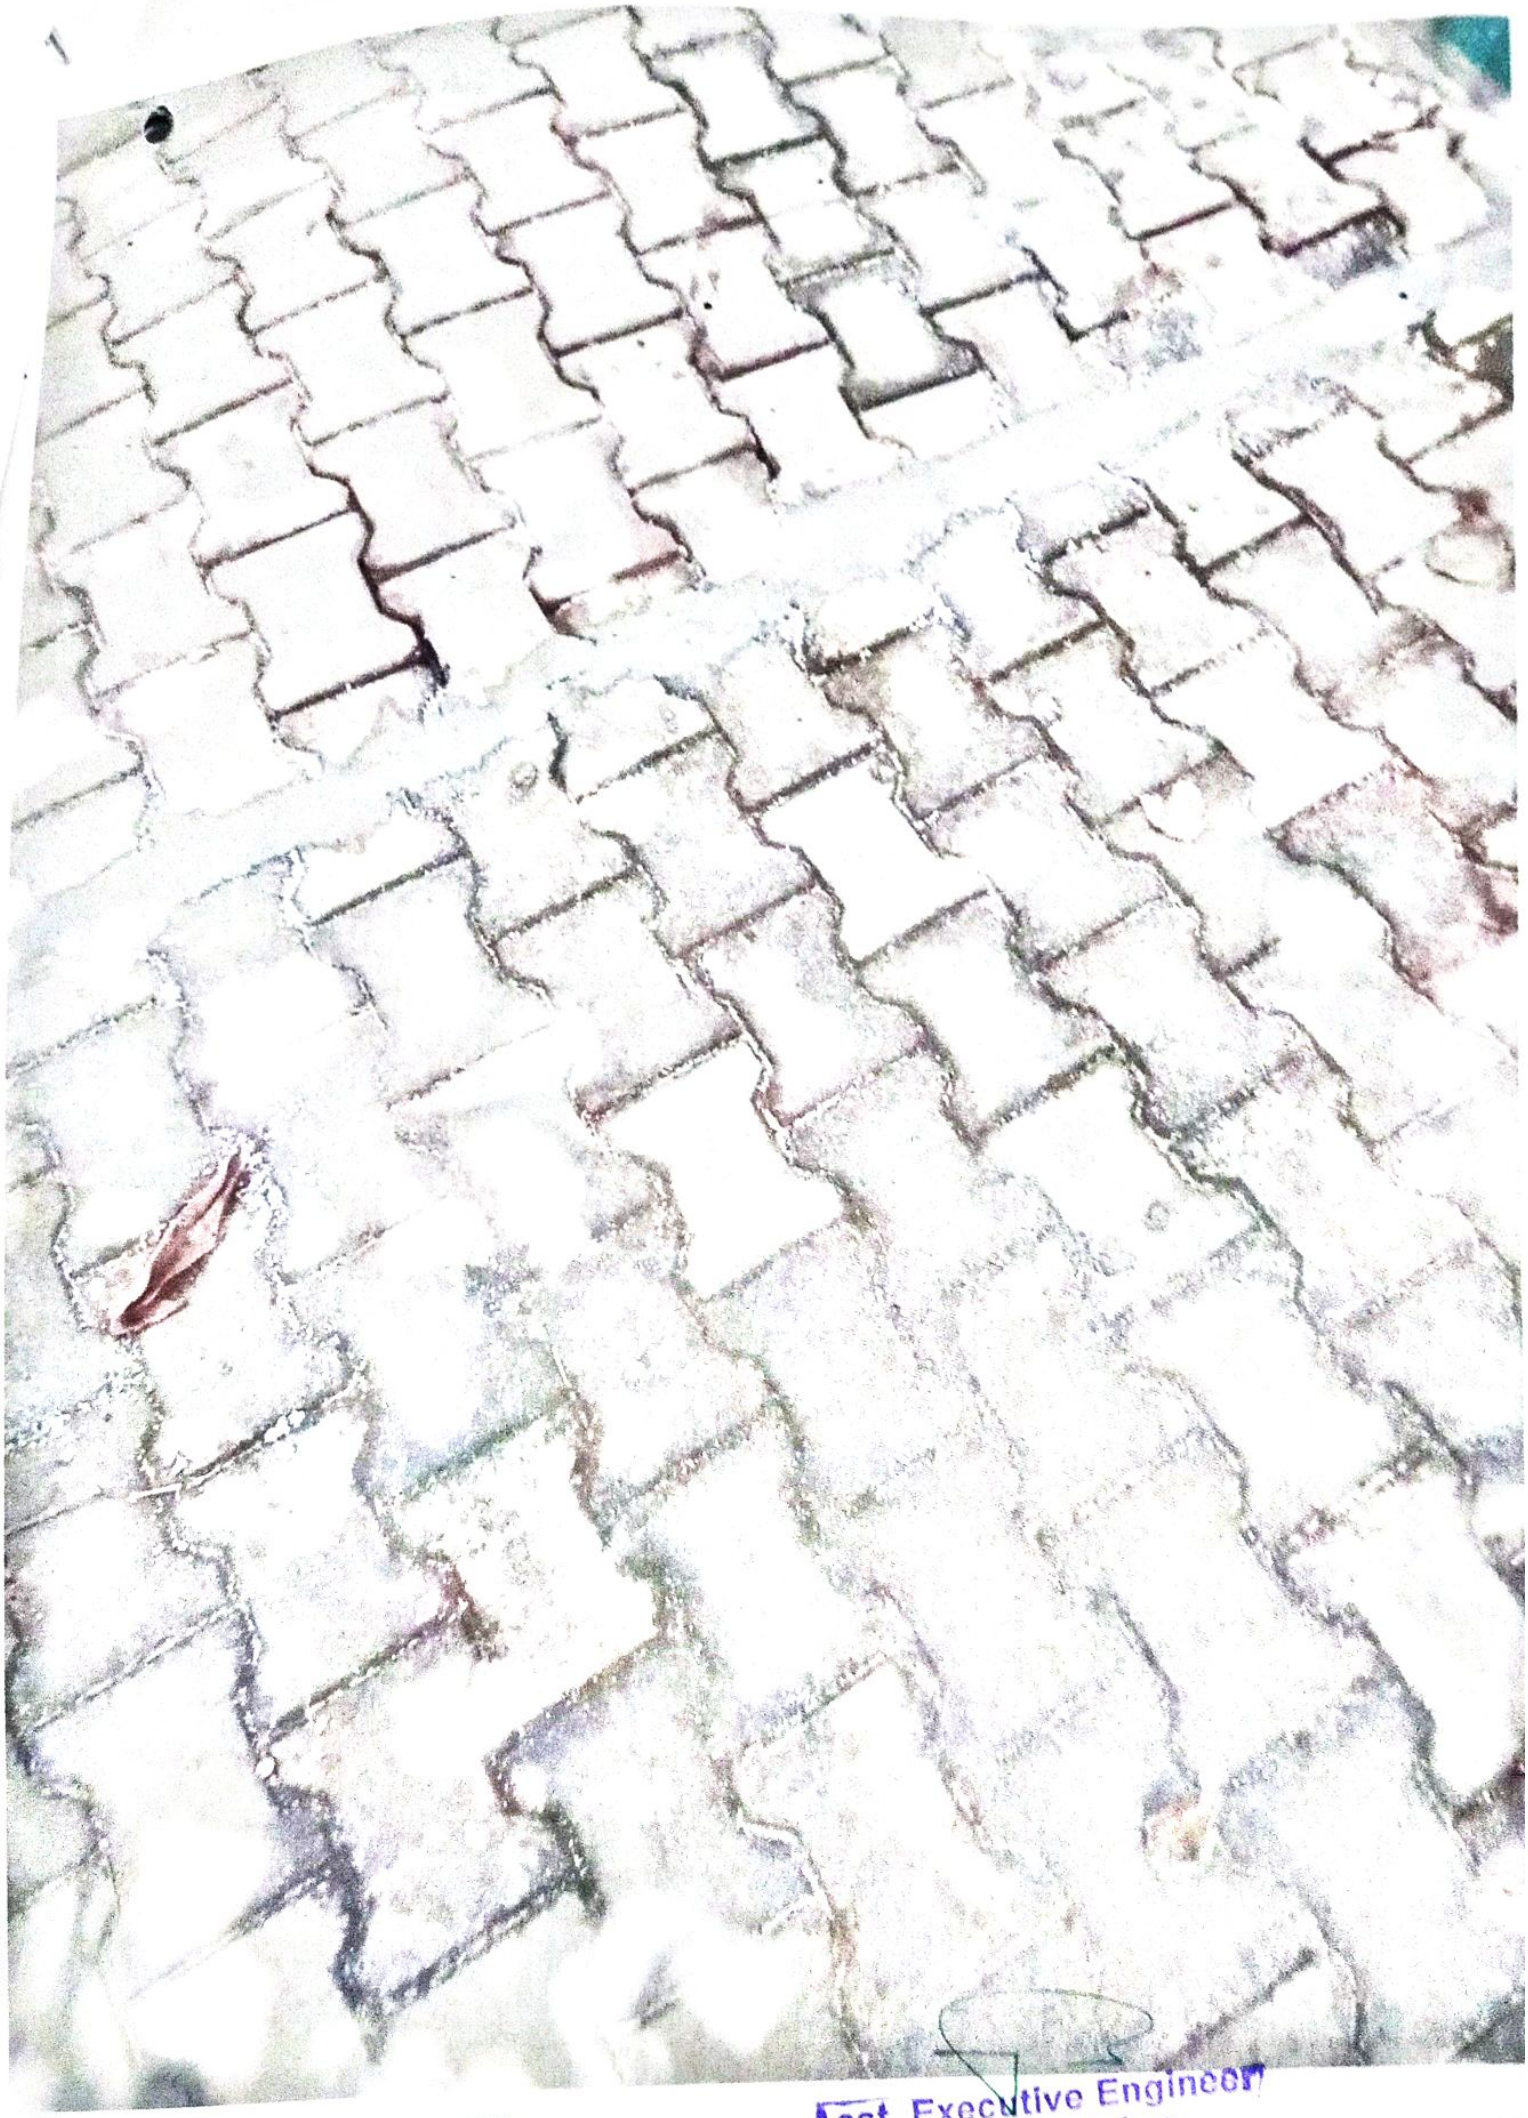

Asst. Executive Engineer
Project Division

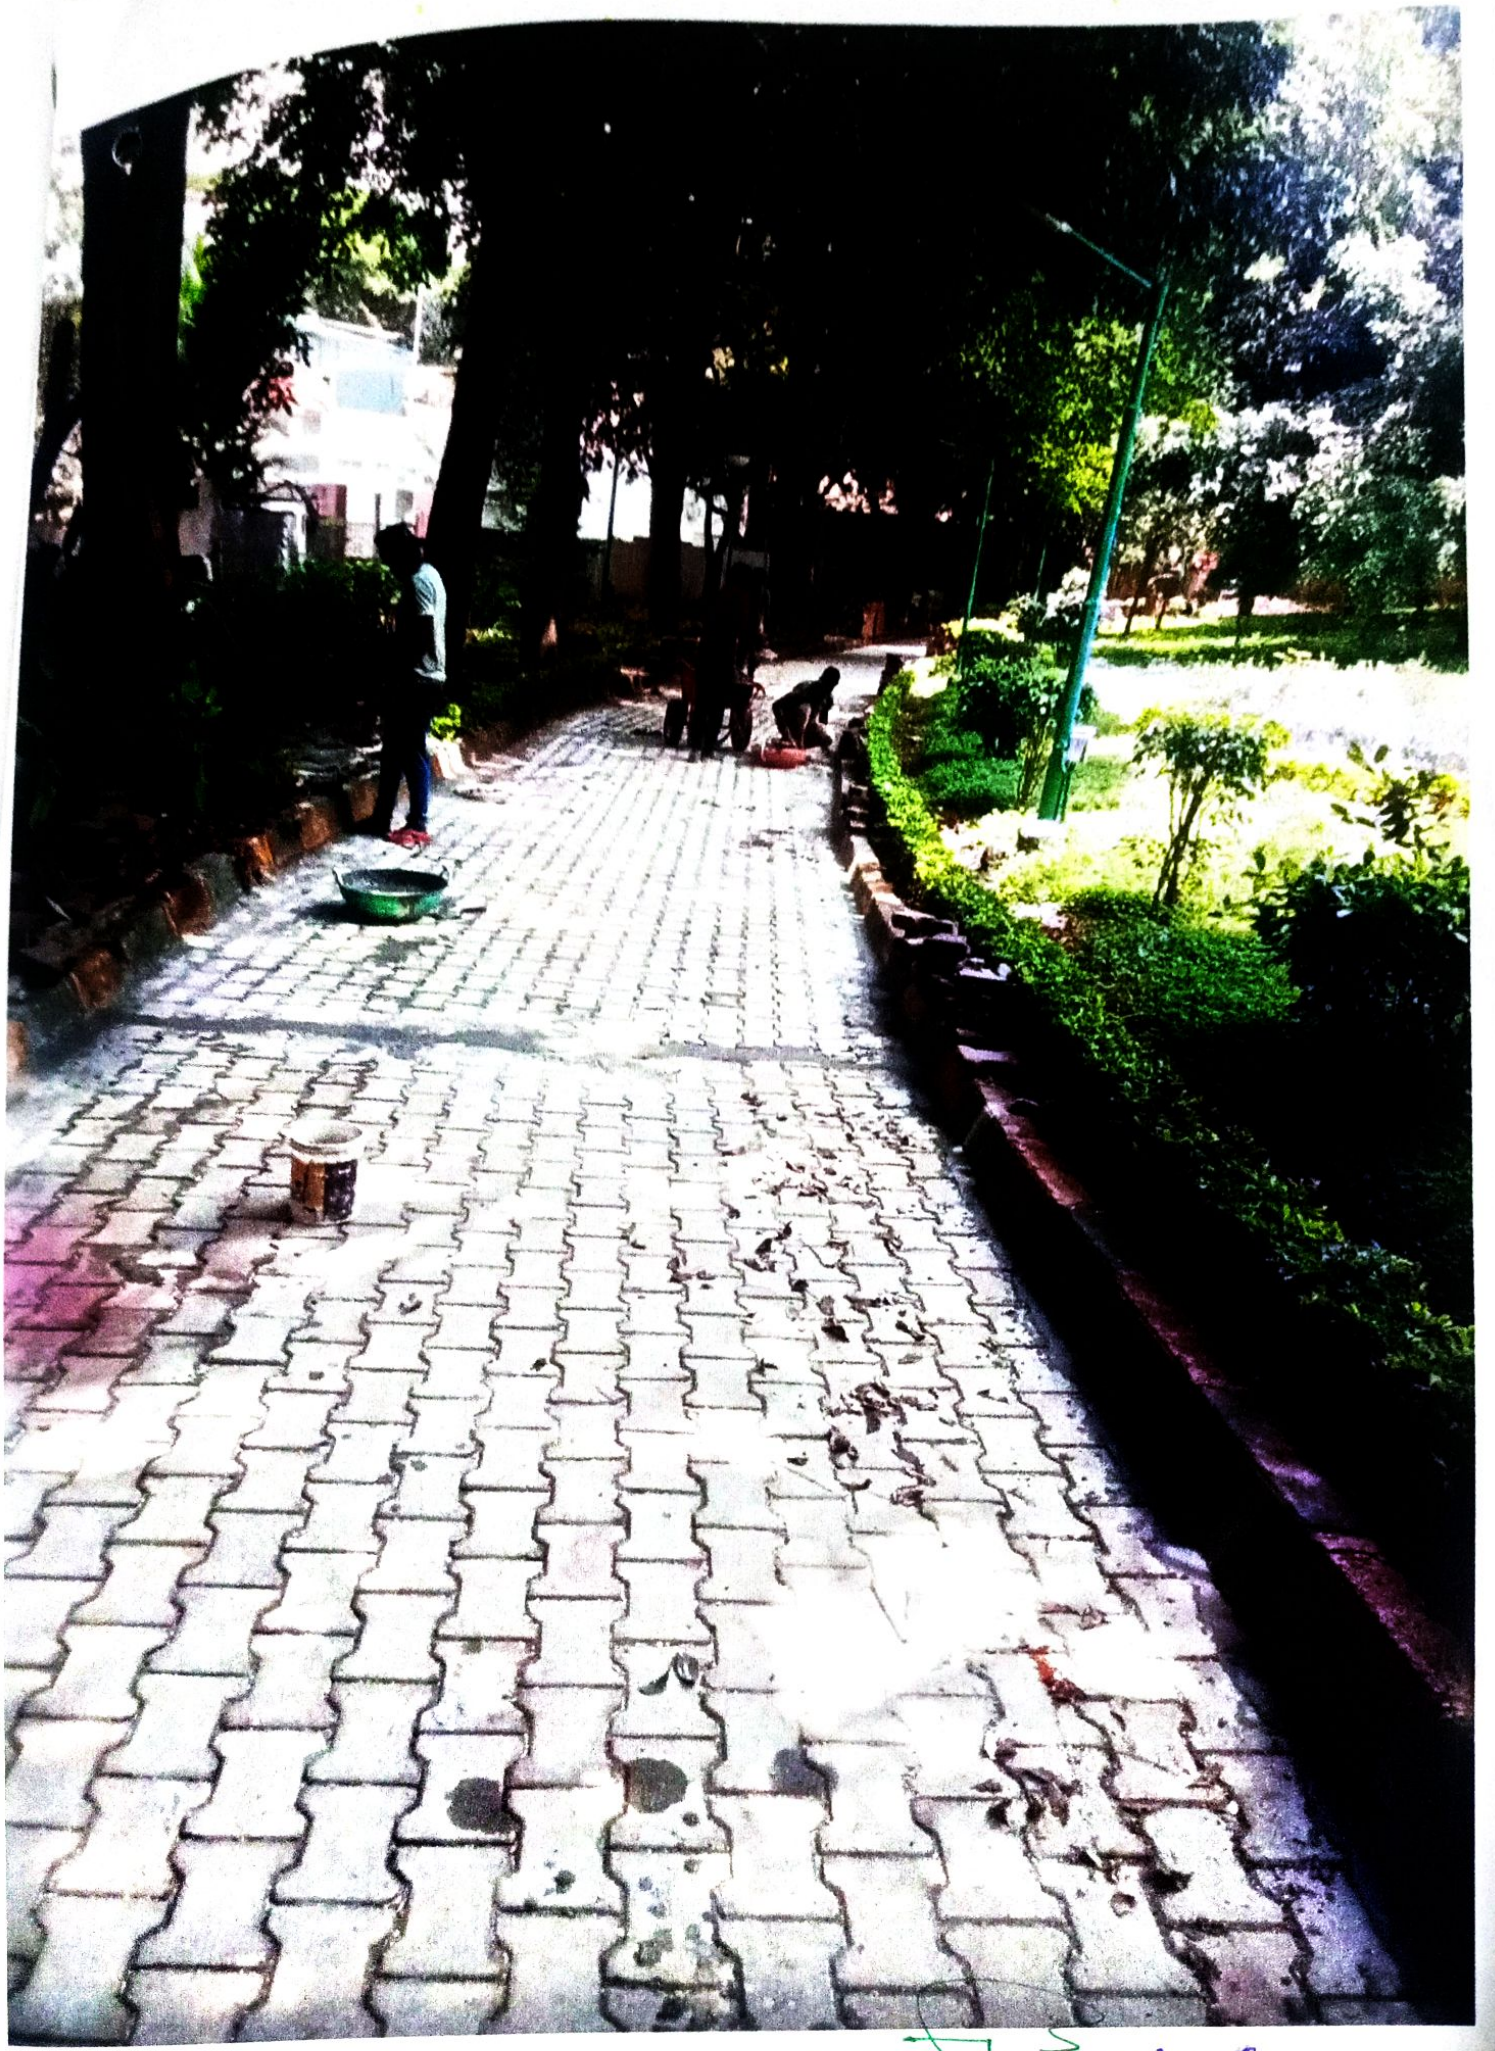

Asst. Executive Engineer
Project Division

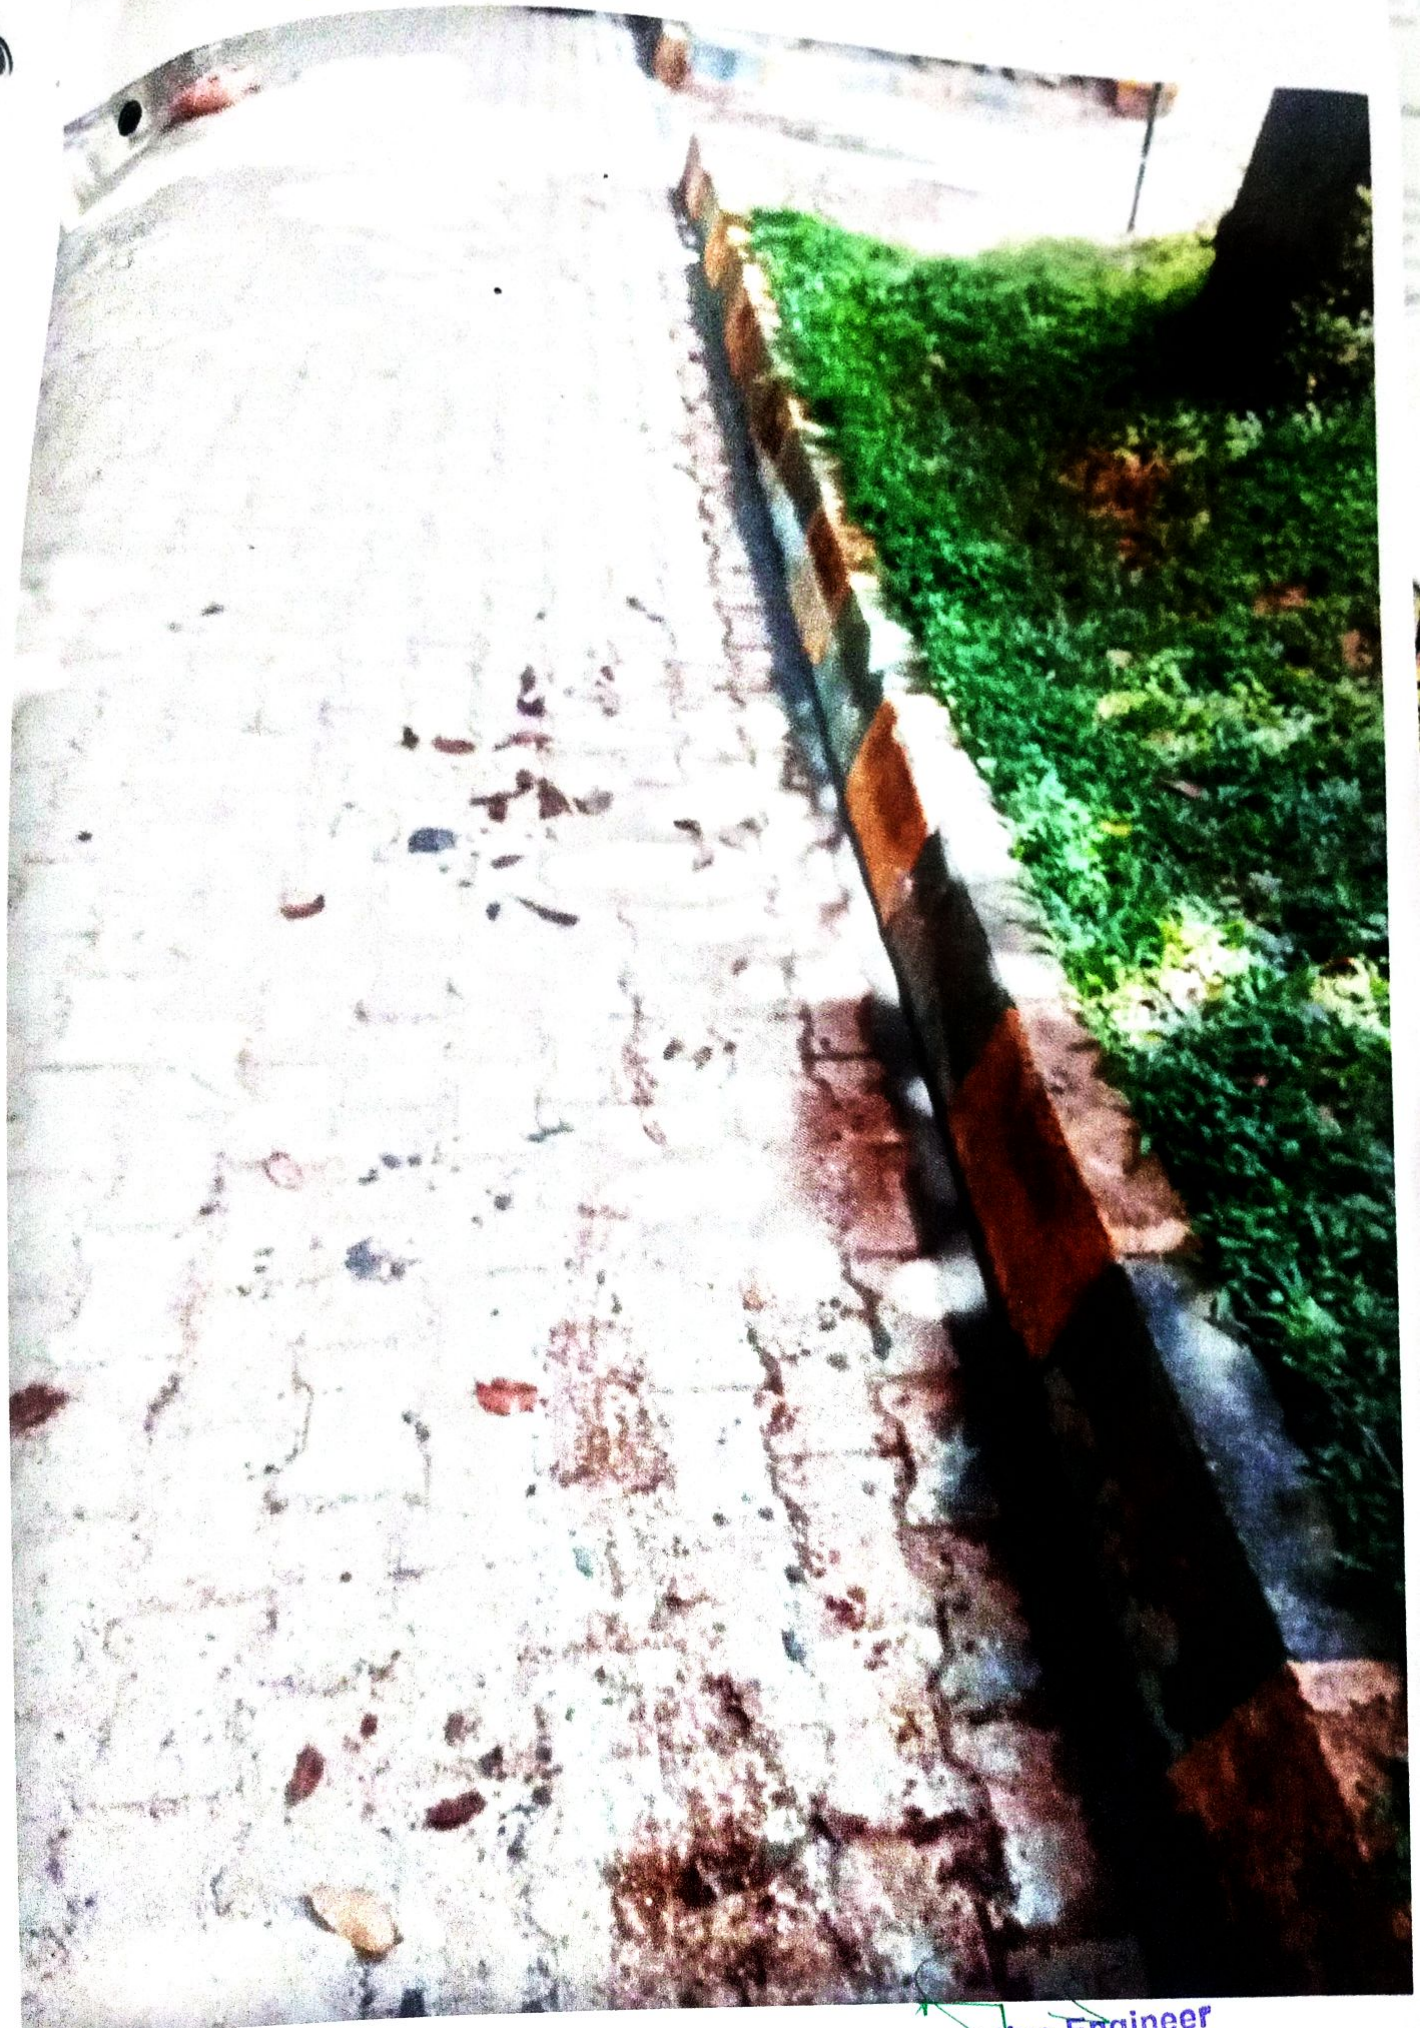

Asst. Executive Engineer
Project Division
Yelahanka Zone

Asst. Executive Engineer
Project Division
Yelahanka Zone

Asst. Executive Engineer
Project Division
Yelahanka Zone

Asst. Executive Engineer
Project Division
Zone
BBMP, Bangalore - 92